


APA EXTERIOR PLYWOOD RECOMMENDED FOR CONSTRUCTION

PLYWOOD CUTTING DETAILS

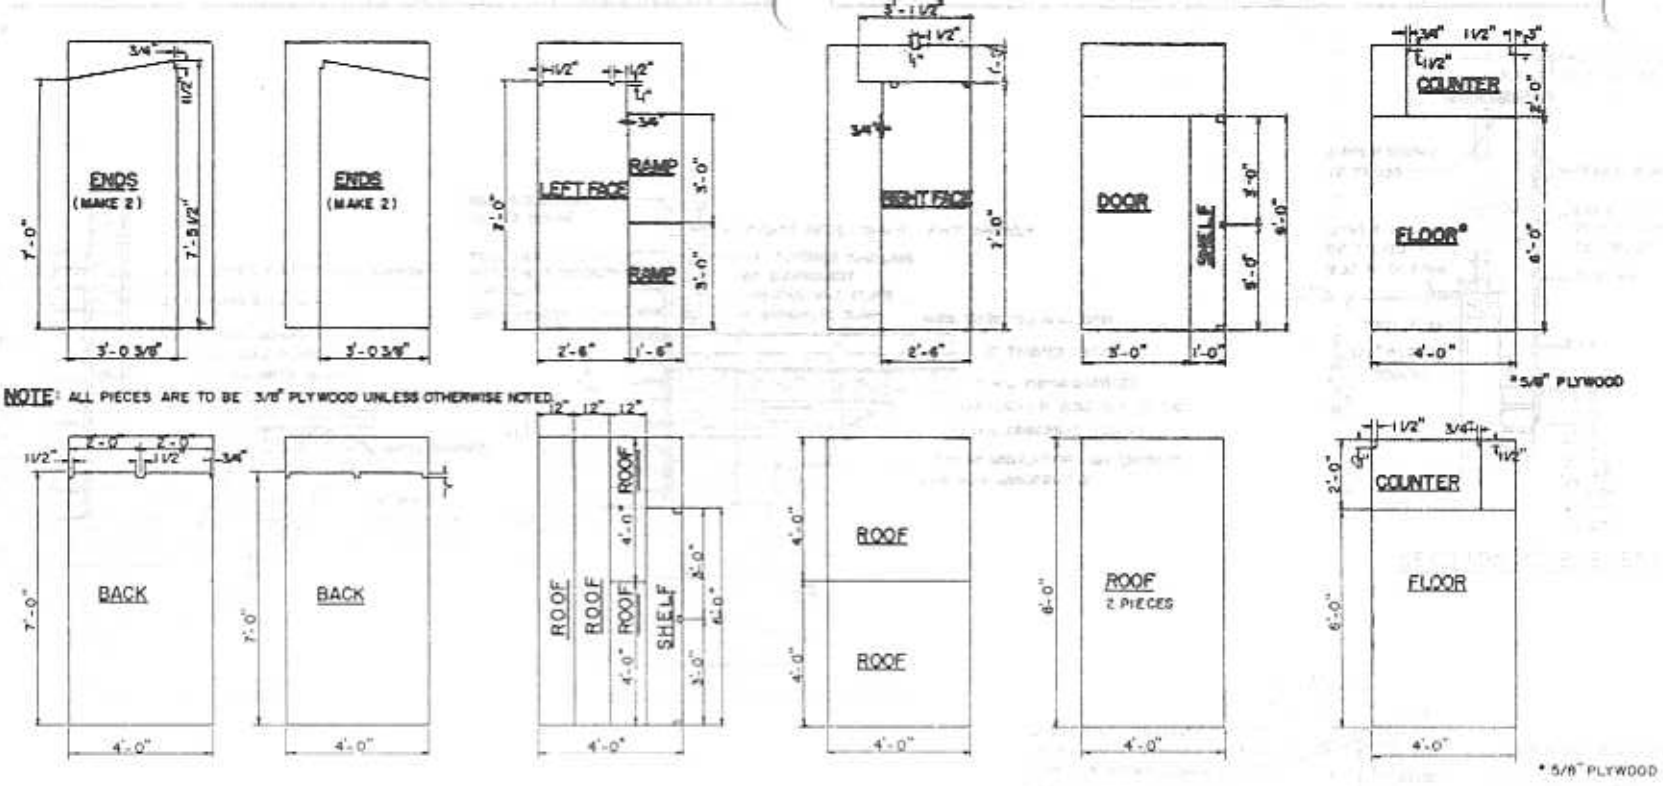


RAFTER DETAIL
(NOT TO SCALE)

DOOR

SHELVES AND COUNTER

RAMP

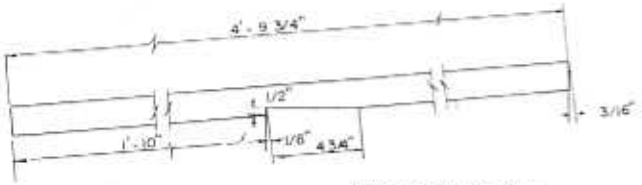ISOMETRIC PROJECTIONS

COOPERATIVE EXTENSION WORK IN AGRICULTURE AND HOME ECONOMICS

AND UNITED STATES DEPARTMENT OF AGRICULTURE COOPERATING

OUTDOOR GARDEN STORAGE

| APA '77 | 6284 | SHEET 2 OF 3 |
|---|---|---|