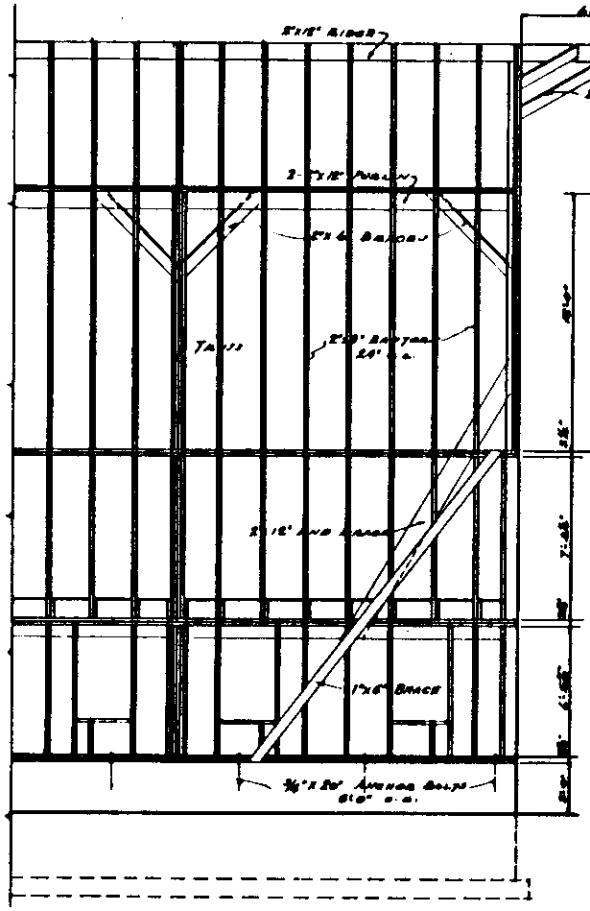

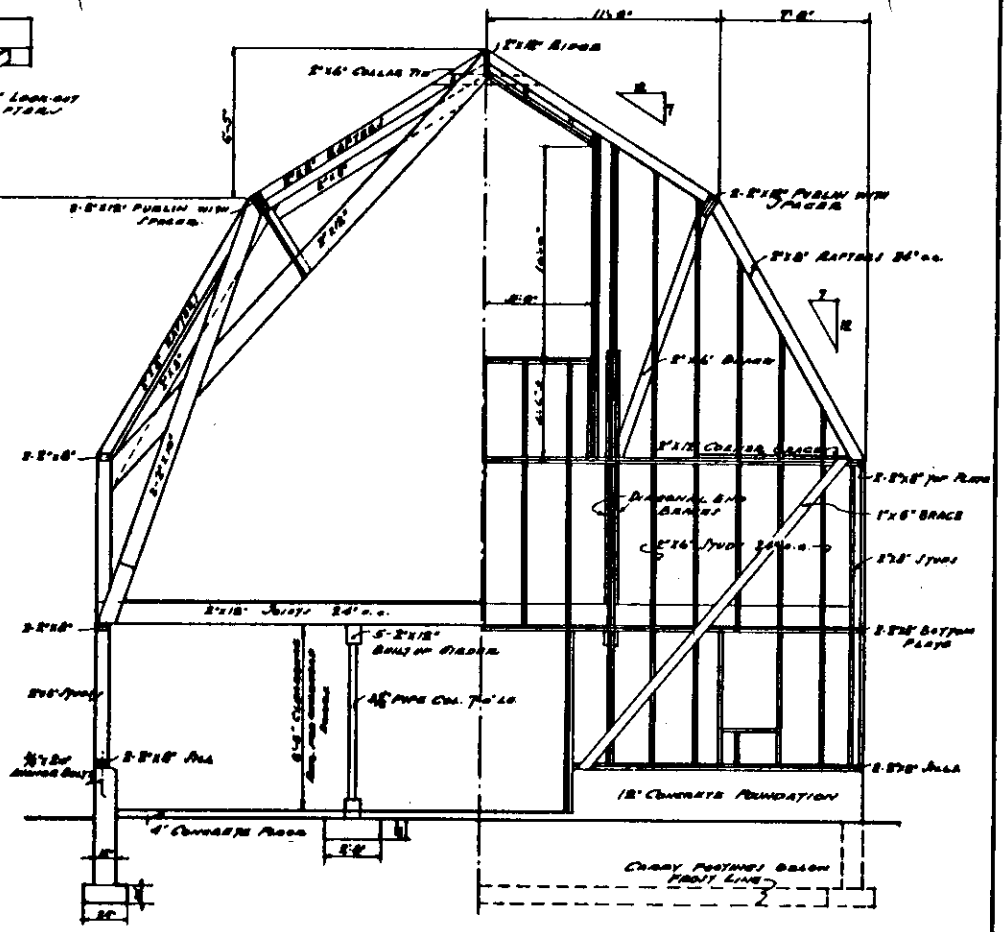

··SIDE·FRAMING··
··ELEVATION··

··½ CROSS·SECTION··

··½·END·FRAMING··
··ELEVATION··

COOPERATIVE EXTENSION WORK IN
AGRICULTURE AND HOME ECONOMICS

AND

UNITED STATES DEPARTMENT OF AGRICULTURE COOPERATING

TWO-STORY BARN FRAMING
SHAWVER TRUSS, 36 FT. WIDTH

MASS.	EX. 5673	SHEET 1 OF 2

BASED ON DWG. EX. 5097

INACTIVE

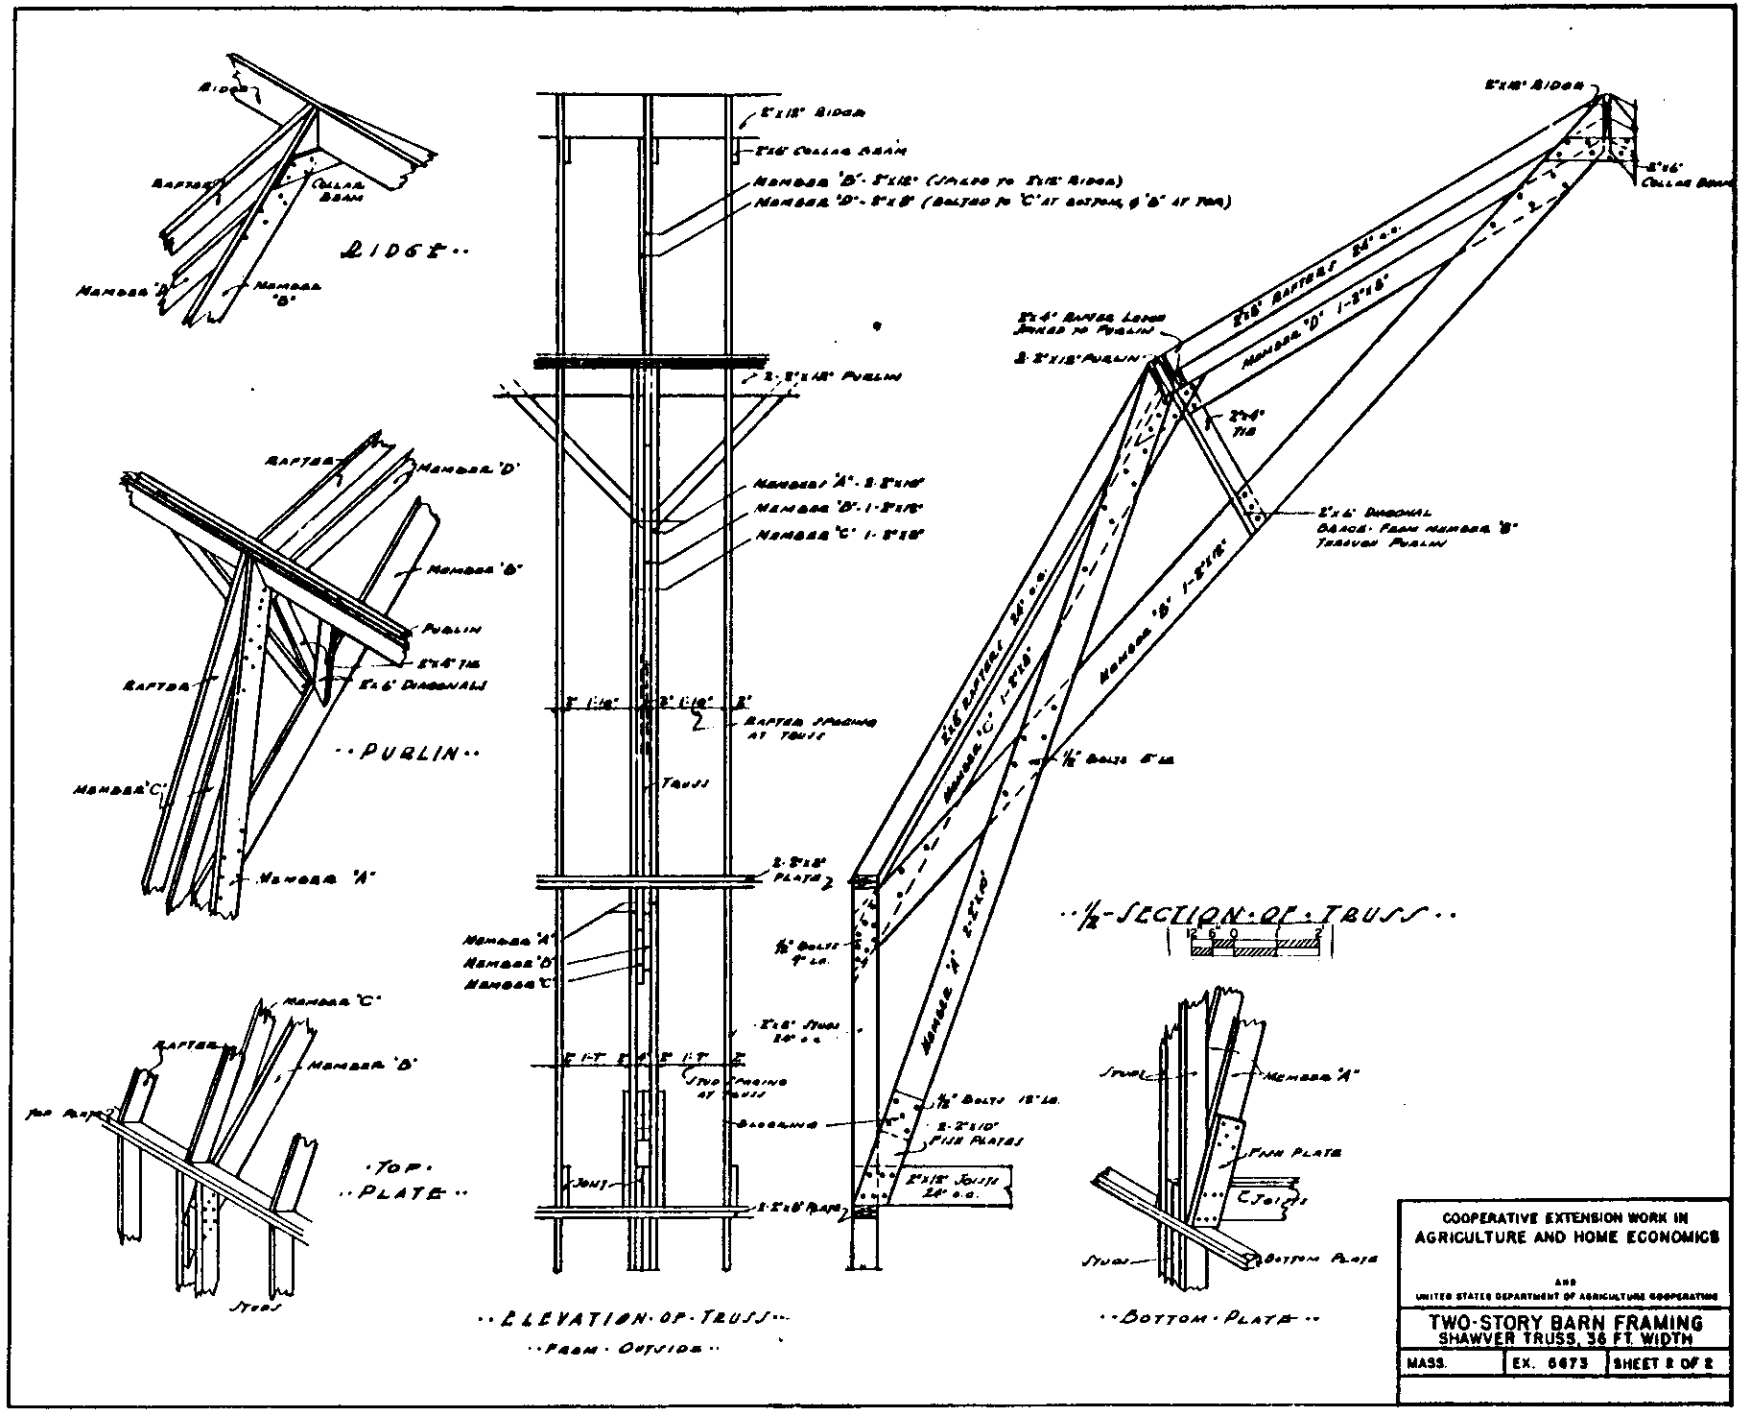

COOPERATIVE EXTENSION WORK IN AGRICULTURE AND HOME ECONOMICS

AND

UNITED STATES DEPARTMENT OF AGRICULTURE COOPERATING

TWO-STORY BARN FRAMING

SHAWVER TRUSS, 36 FT. WIDTH

MASS.	EX. 6673	SHEET 2 OF 2

INACTIVE